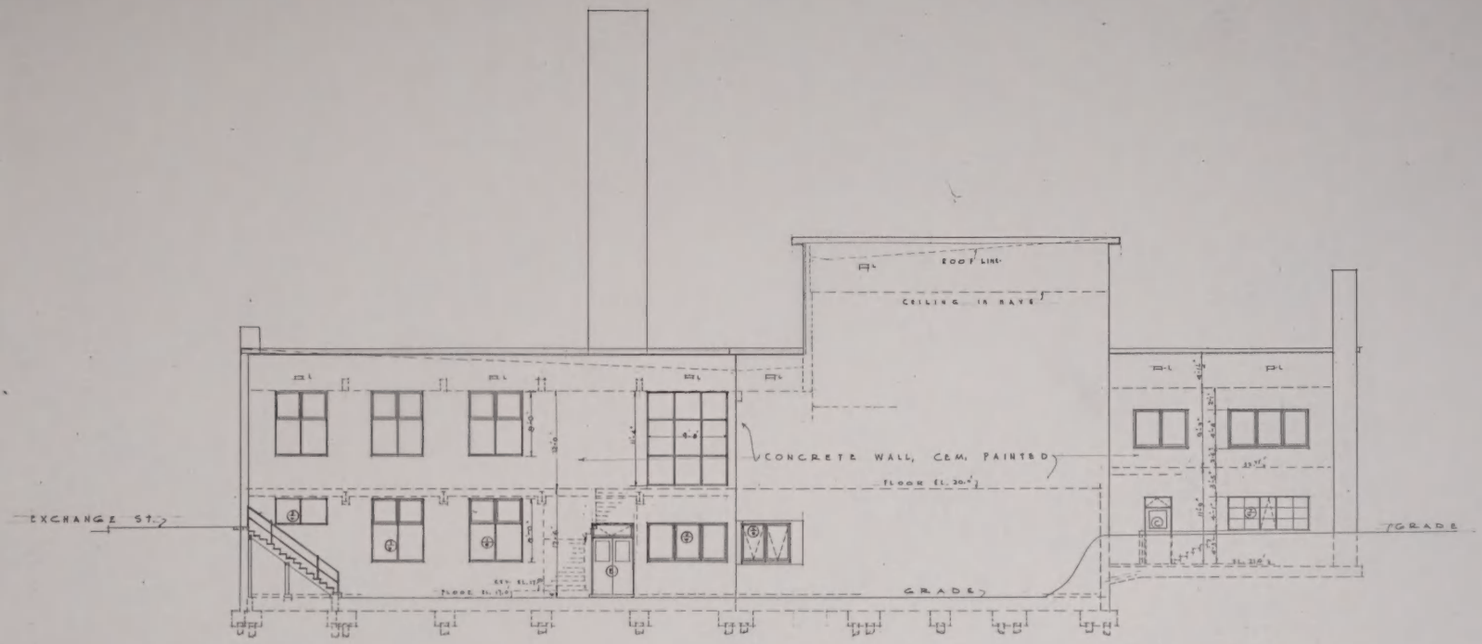

WEST ELEVATION - SCALE 1/8" = 1'-0"

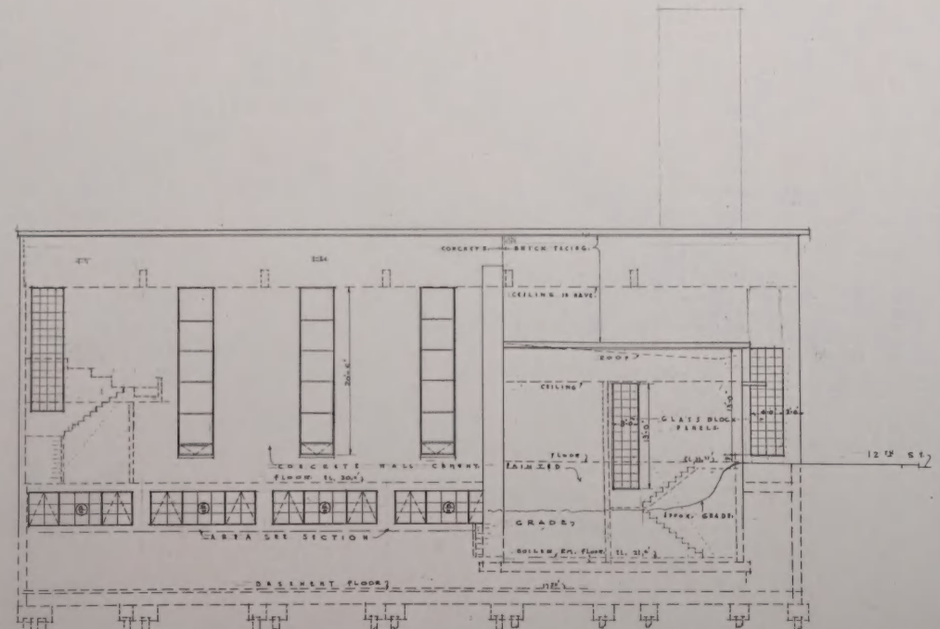

SOUTH ELEVATION - 1/8" = 1'-0"

ELEVATIONS SCALE 1/8"=1'-0"

ZION LUTHERAN CHURCH
12 TH & EXCHANGE STS.
ASTORIA, OREGON

J. E. & EBBA L. WICKS
ARCHITECTS
ASTORIA, OREGON

6